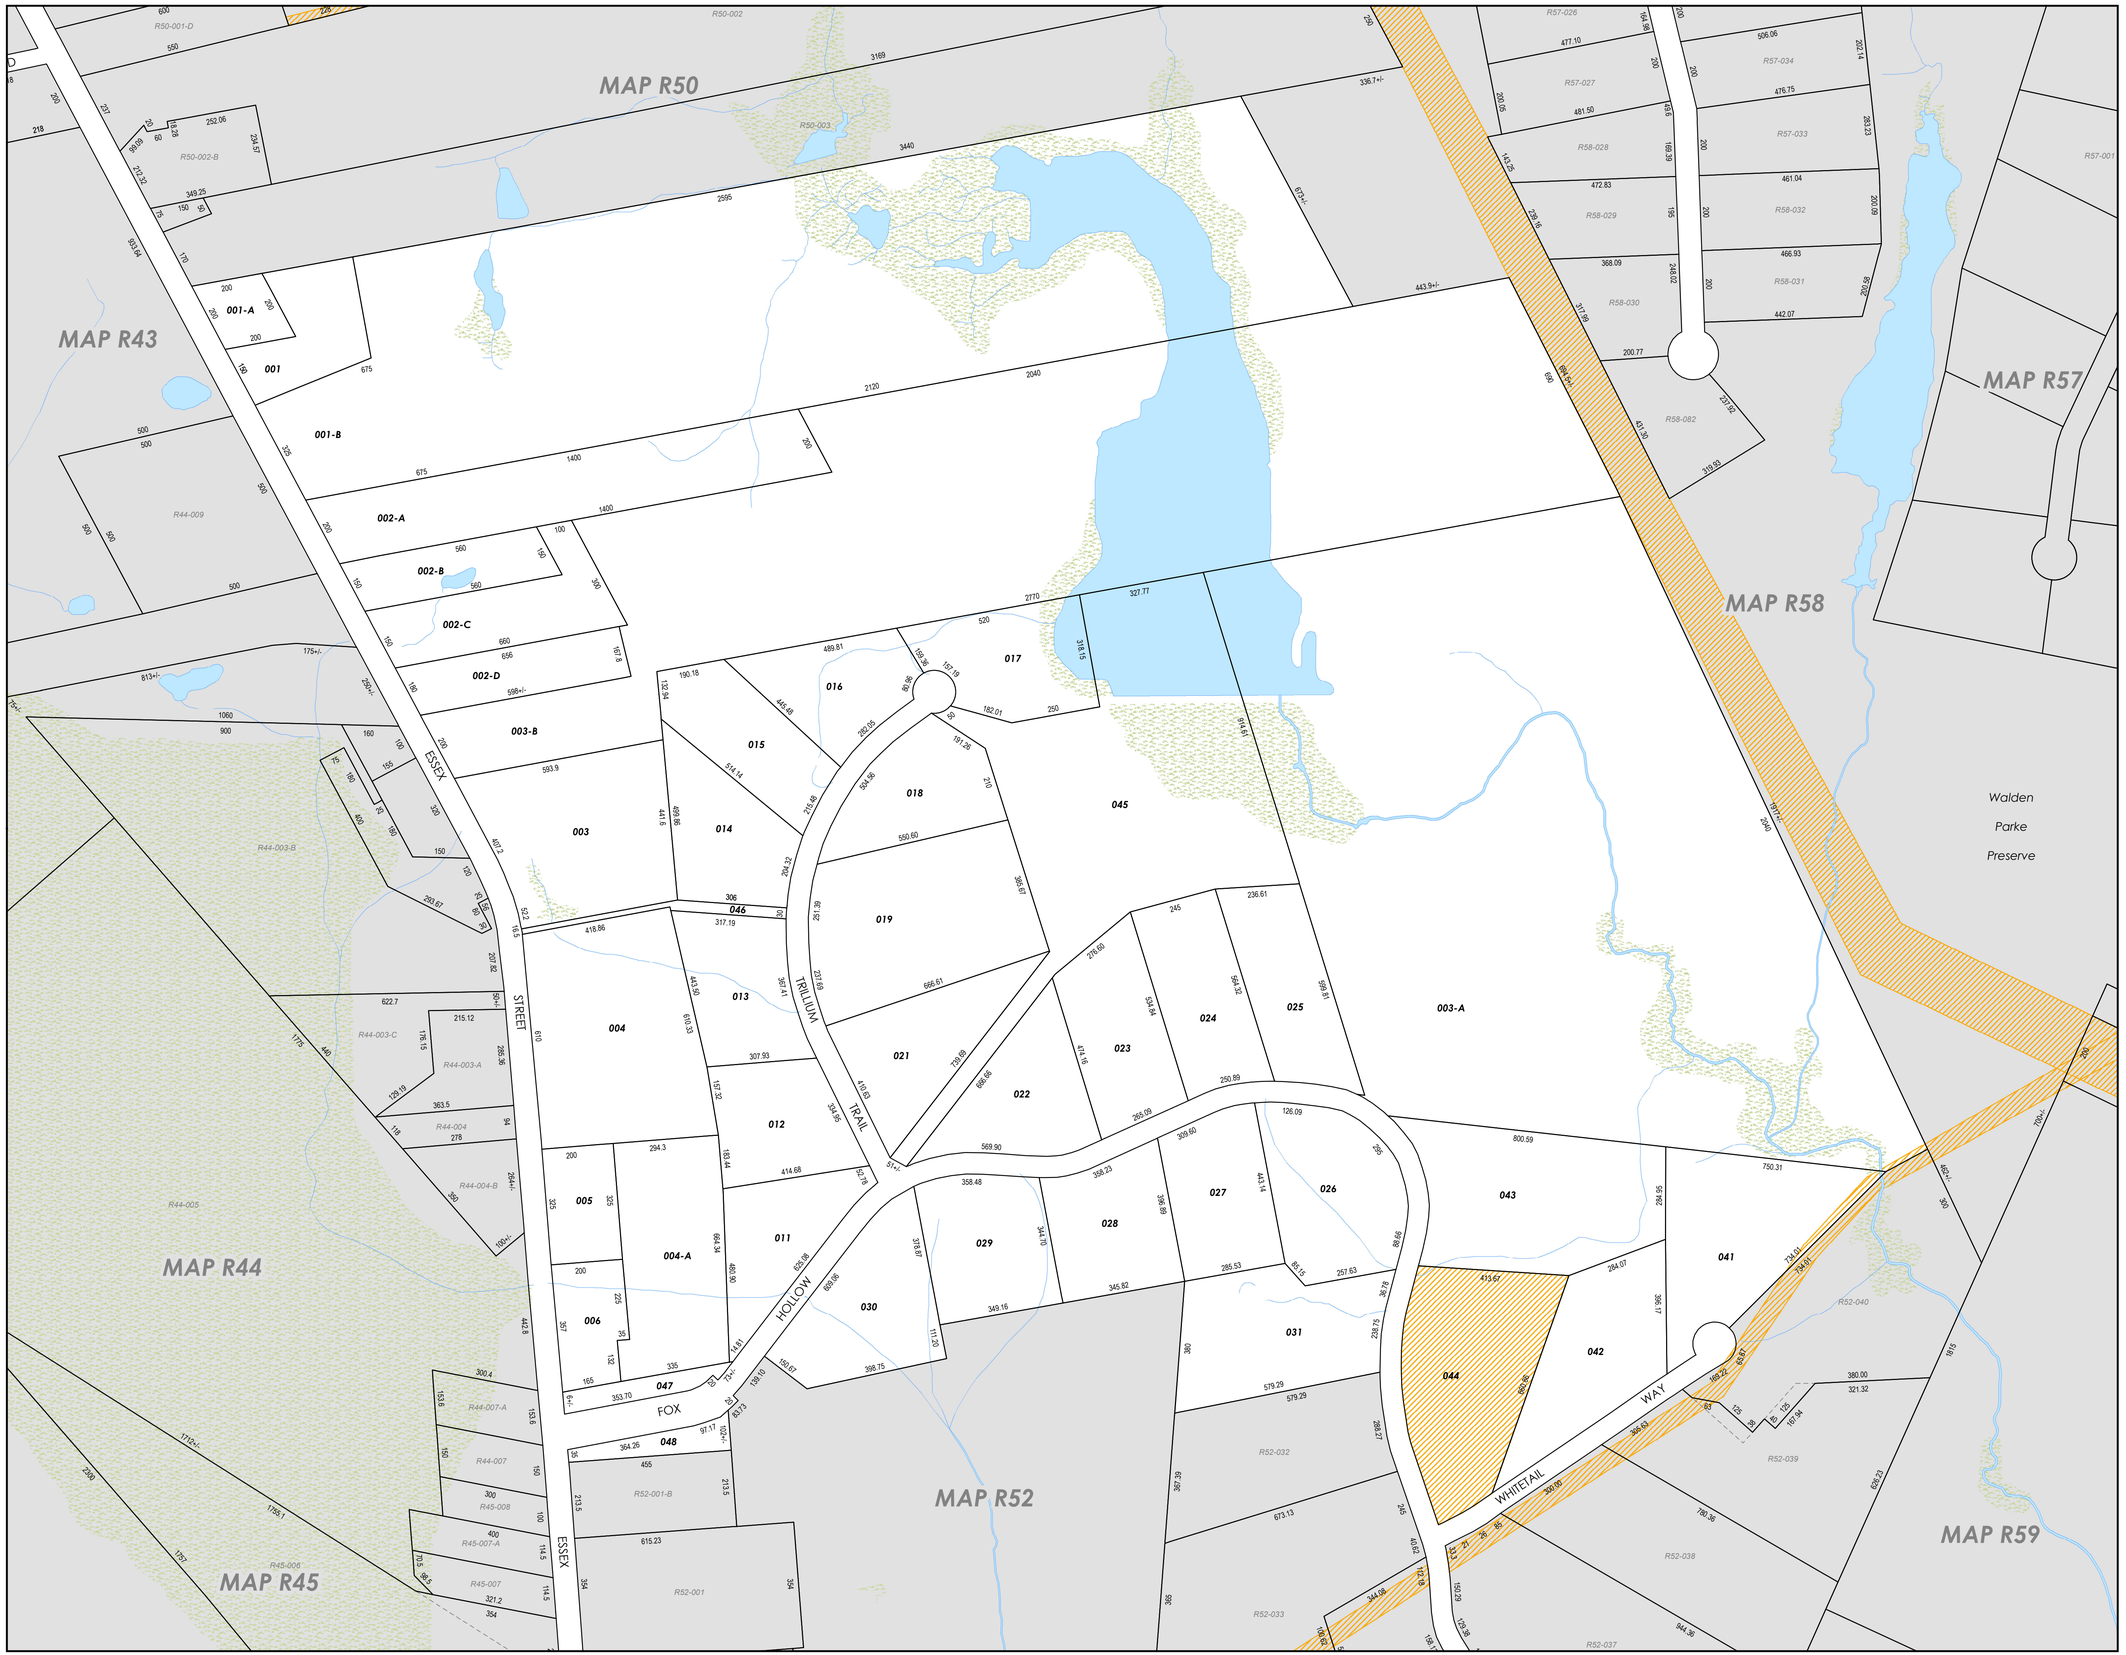


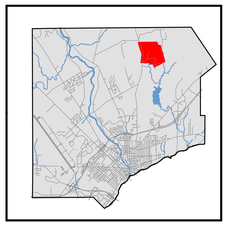

# PARCEL MAPS

City of
BANGOR, MAINE

## Legend

- Property Line
- Lot Hook
- Old Property Line
- Use / Deed Encumbrance
- Sublot
- Waterway
- Pond (Natural/Manmade)
- Wetland
- 001 Parcel Number
- 100.0 Dimension

**EFFECTIVE DATE:**
**APRIL 1, 2014**

**PRINT DATE:**
**AUGUST 15, 2014**

**Revisions:**

N W E S

Feet
0 100 200 300 400
1 " = 200 '@ 24x36

*FOR ASSESSMENT PURPOSES ONLY. NOT TO BE USED FOR TRANSFERS OR CONVEYANCES. NOT A SURVEY. Wetlands Source: City of Bangor GIS.*

# R51