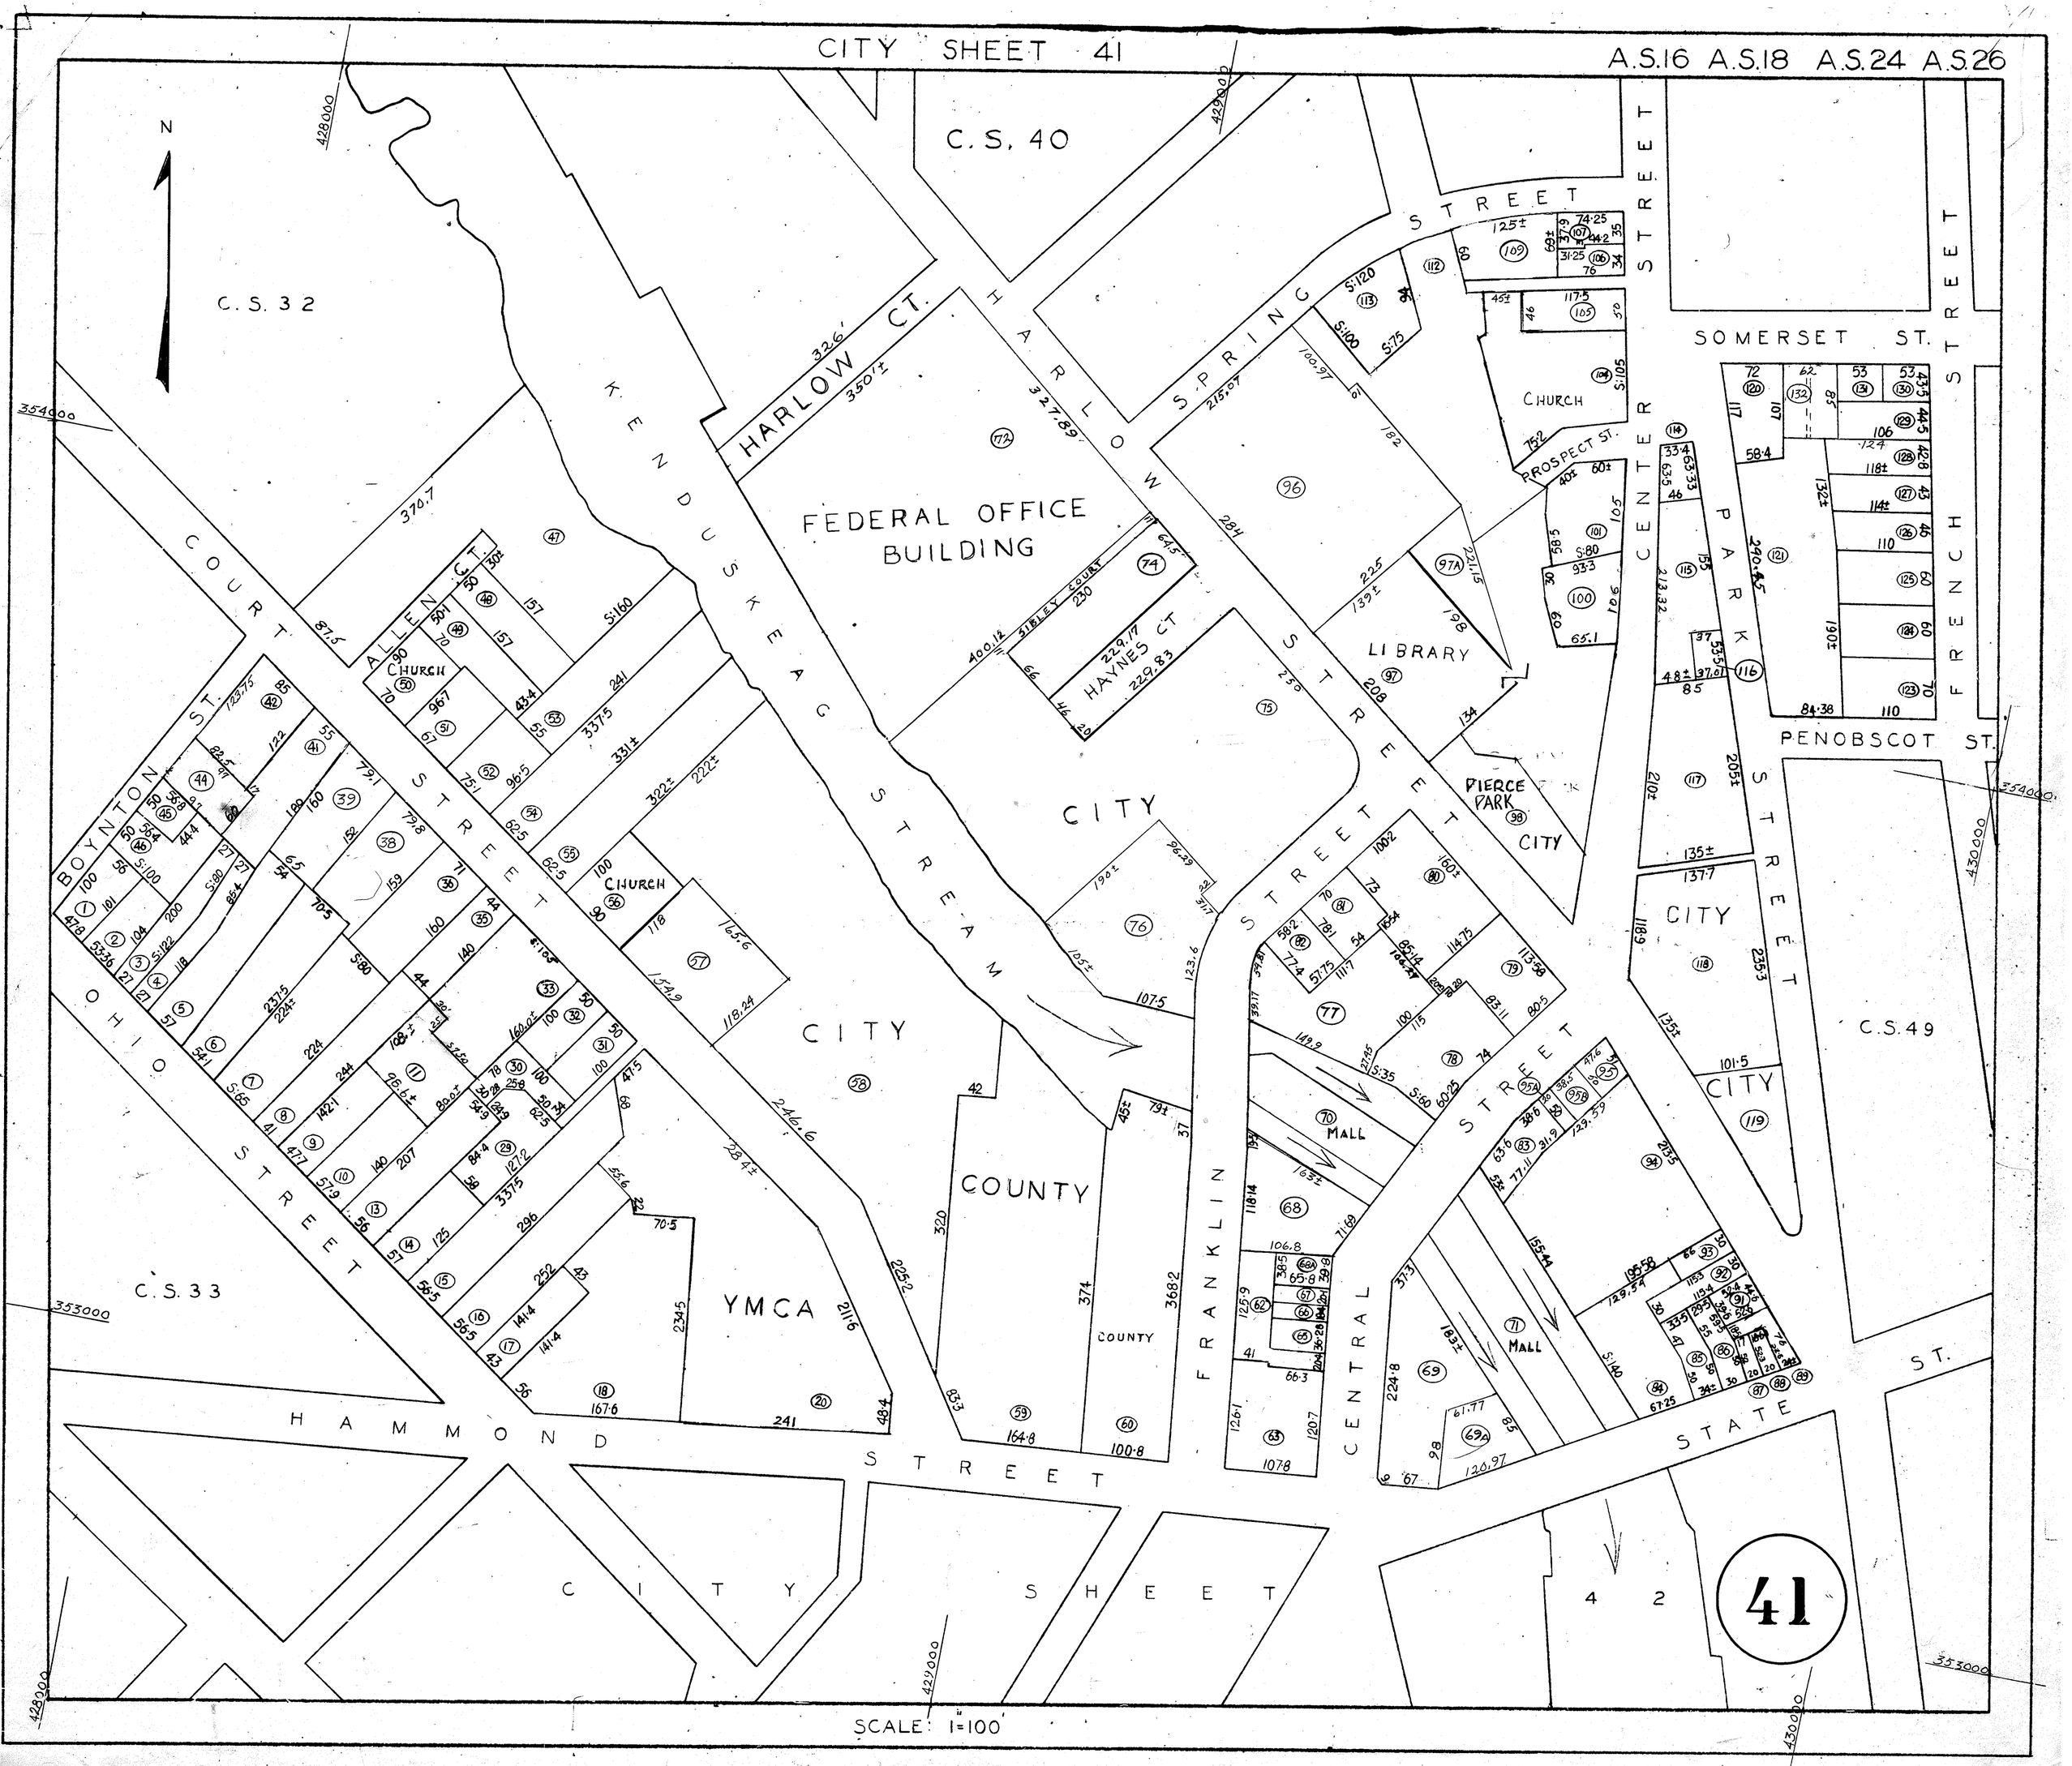
CITY SHEET 41
A.S.16 A.S.18 A.S.24 A.S.26
N
C.S. 40
C.S. 32
C.S. 33
C.S. 49
HARLOW CT.
HARLOW STREET
SPRING STREET
KENDUSKEAG STREAM
FEDERAL OFFICE BUILDING
SIBLEY COURT
HAYNES CT
LIBRARY
PIERCE PARK
CITY
COUNTY
YMCA
MALL
CHURCH
PROSPECT ST.
SOMERSET ST.
PENOBSCOT ST.
CENTER STREET
PARK STREET
FRENCH STREET
FRANKLIN STREET
CENTRAL STREET
STATE ST.
HAMMOND STREET
COURT STREET
ALLEN CT.
BOYNTON ST.
OHIO STREET
CITY SHEET 42
41
SCALE: 1"=100'