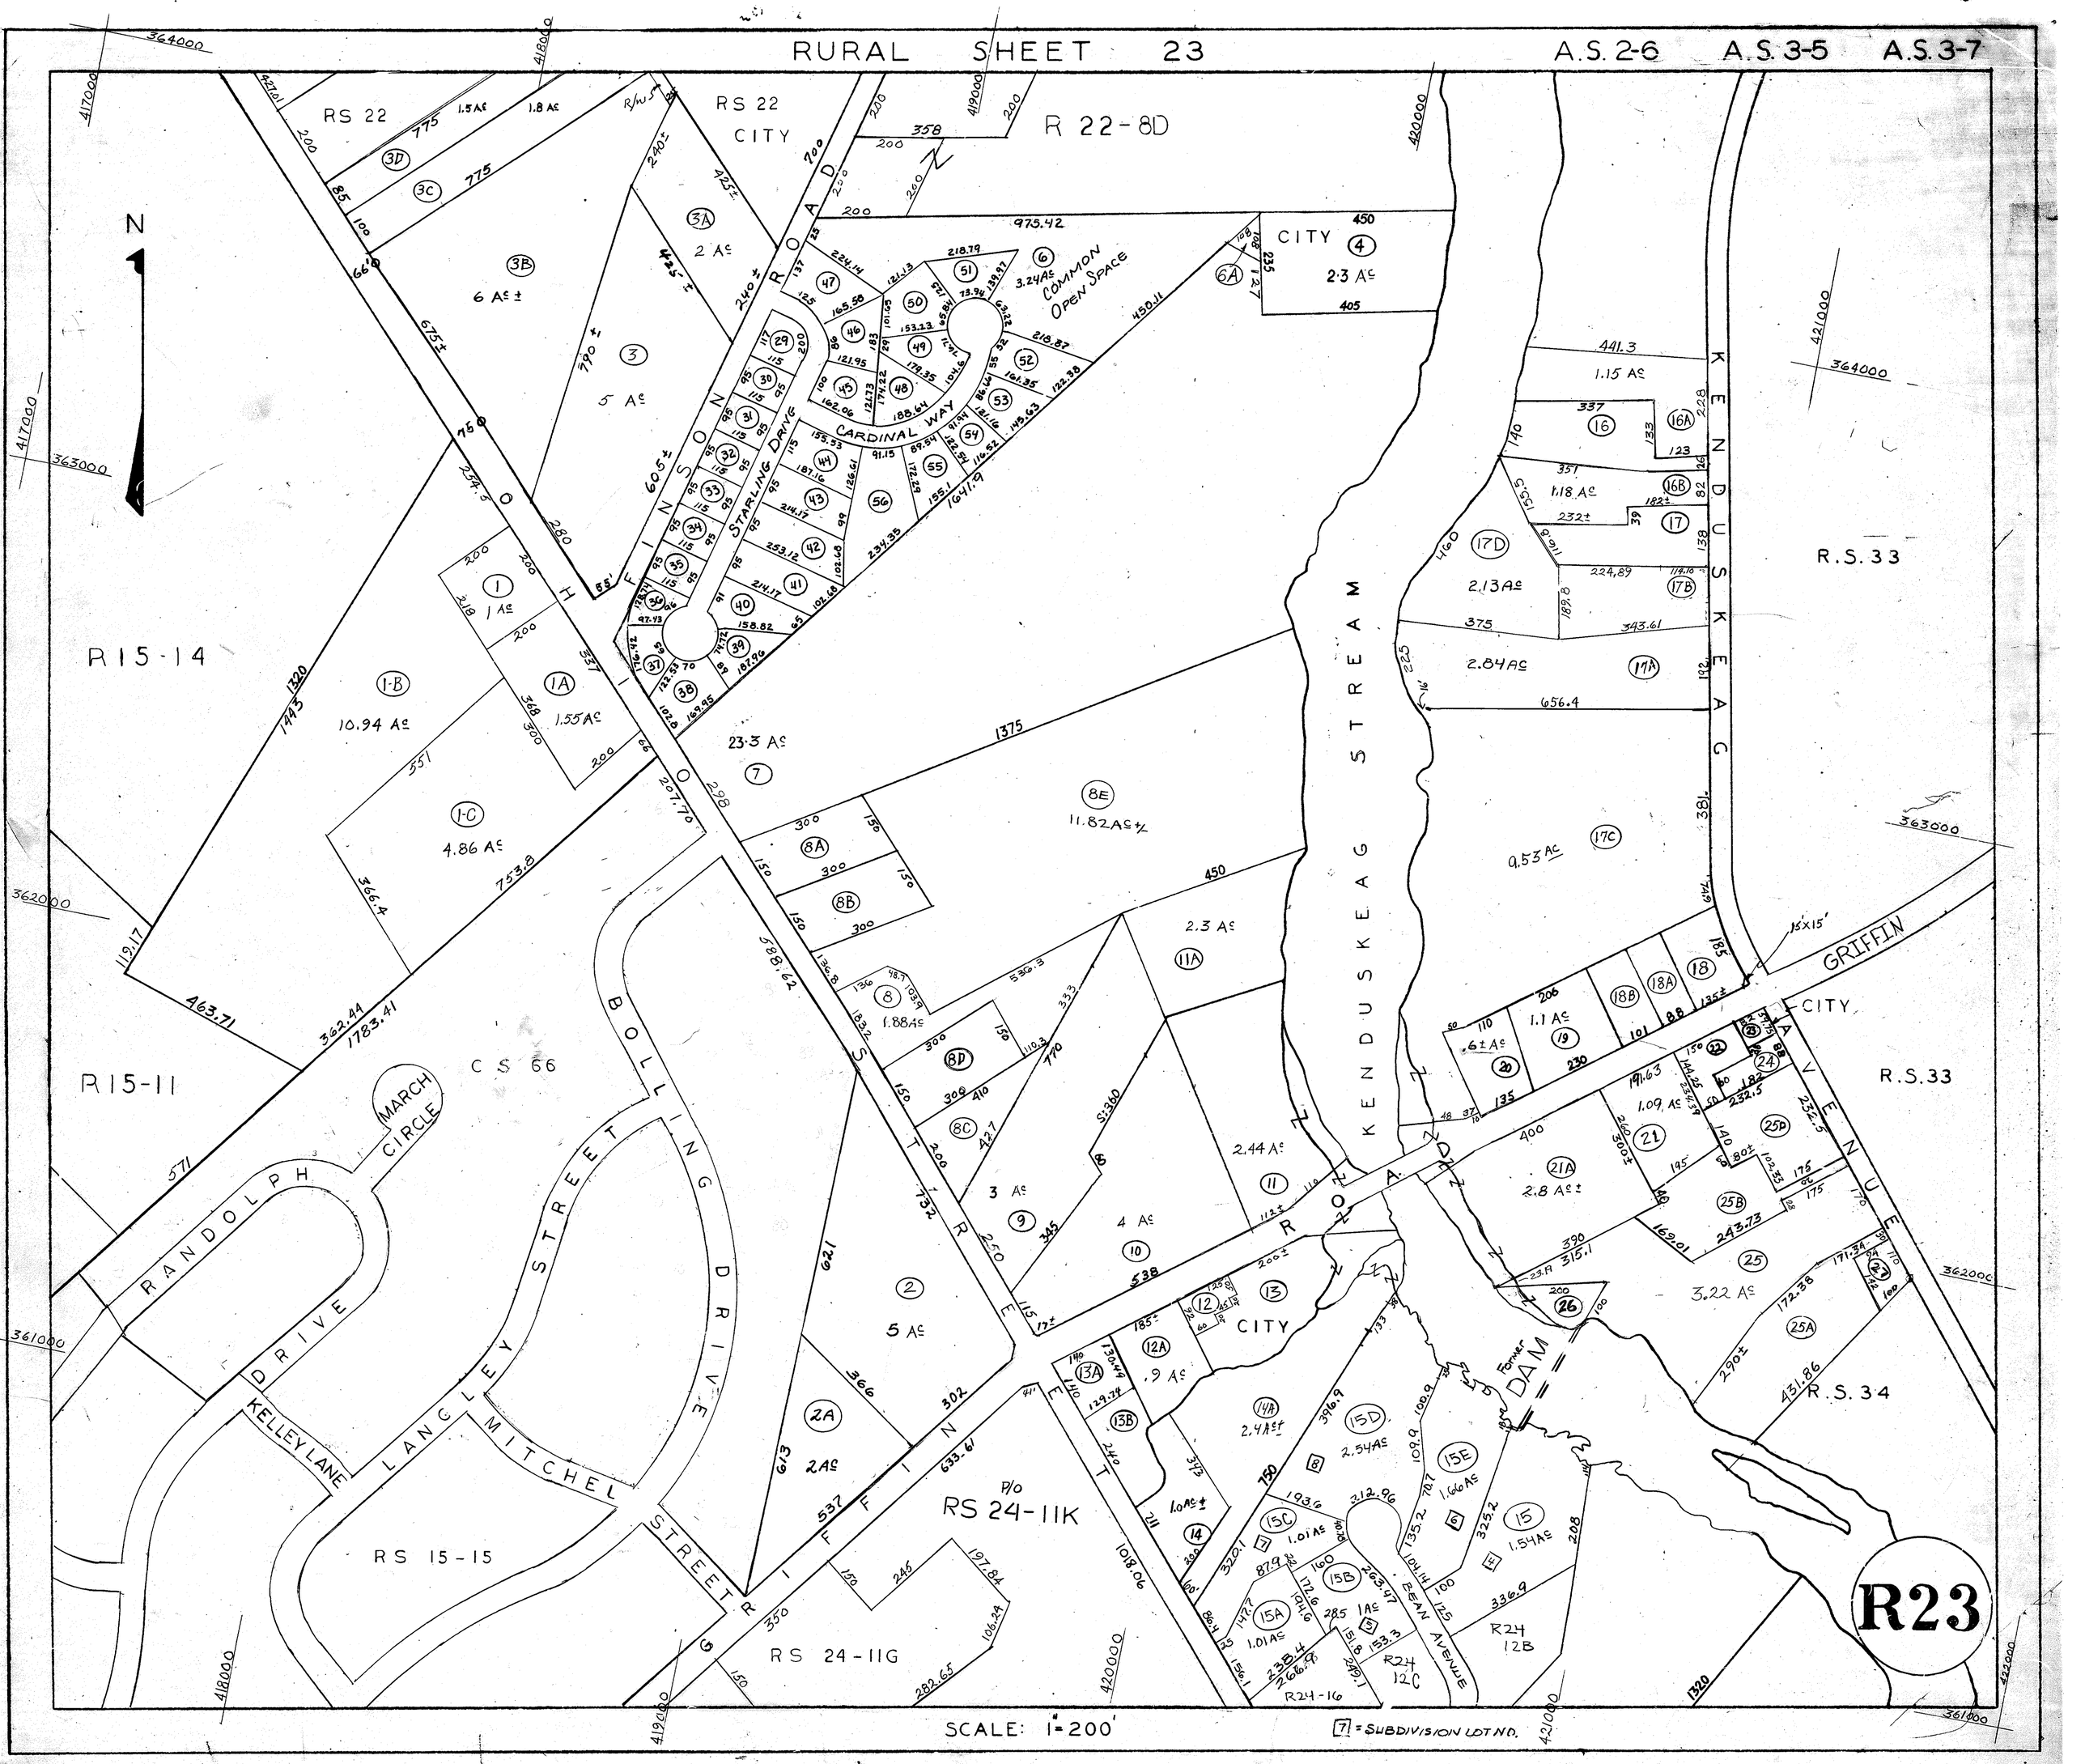
RURAL SHEET 23
A.S. 2-6
A.S. 3-5
A.S. 3-7
N
RS 22
RS 22 CITY
R 22-8D
CITY
COMMON OPEN SPACE
CARDINAL WAY
STARLING DRIVE
FINSON ROAD
OHIO
R15-14
R15-11
CS 66
MARCH CIRCLE
RANDOLPH DRIVE
KELLEY LANE
LANGLEY STREET
MITCHEL STREET
BOLLING DRIVE
STREET
GRIFFIN
RS 15-15
RS 24-11K
RS 24-11G
KENDUSKEAG STREAM
KENDUSKEAG AVENUE
GRIFFIN ROAD
R.S. 33
R.S. 34
Former DAM
BEAN AVENUE
R24 12B
R24 12C
R24-16
R23
SCALE: 1"=200'
7 = SUBDIVISION LOT NO.